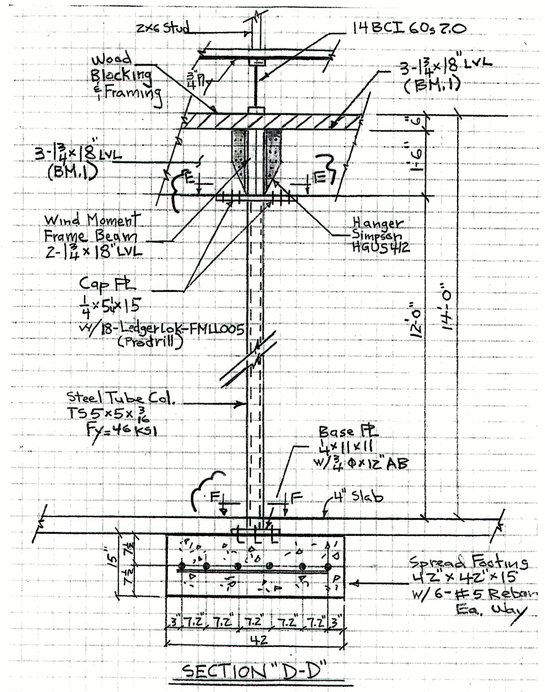


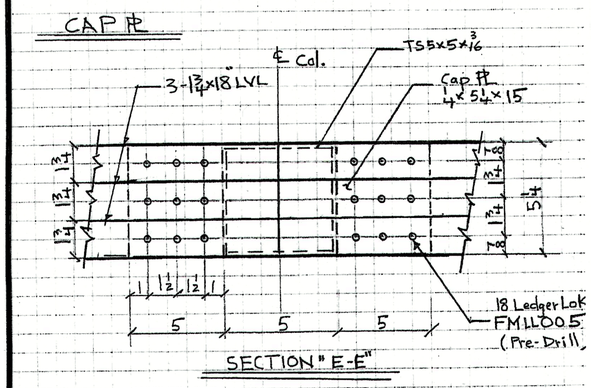


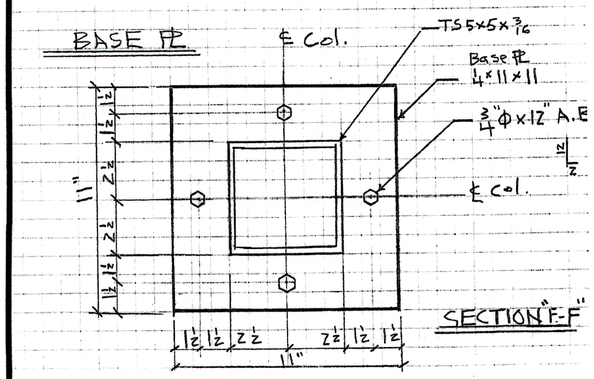


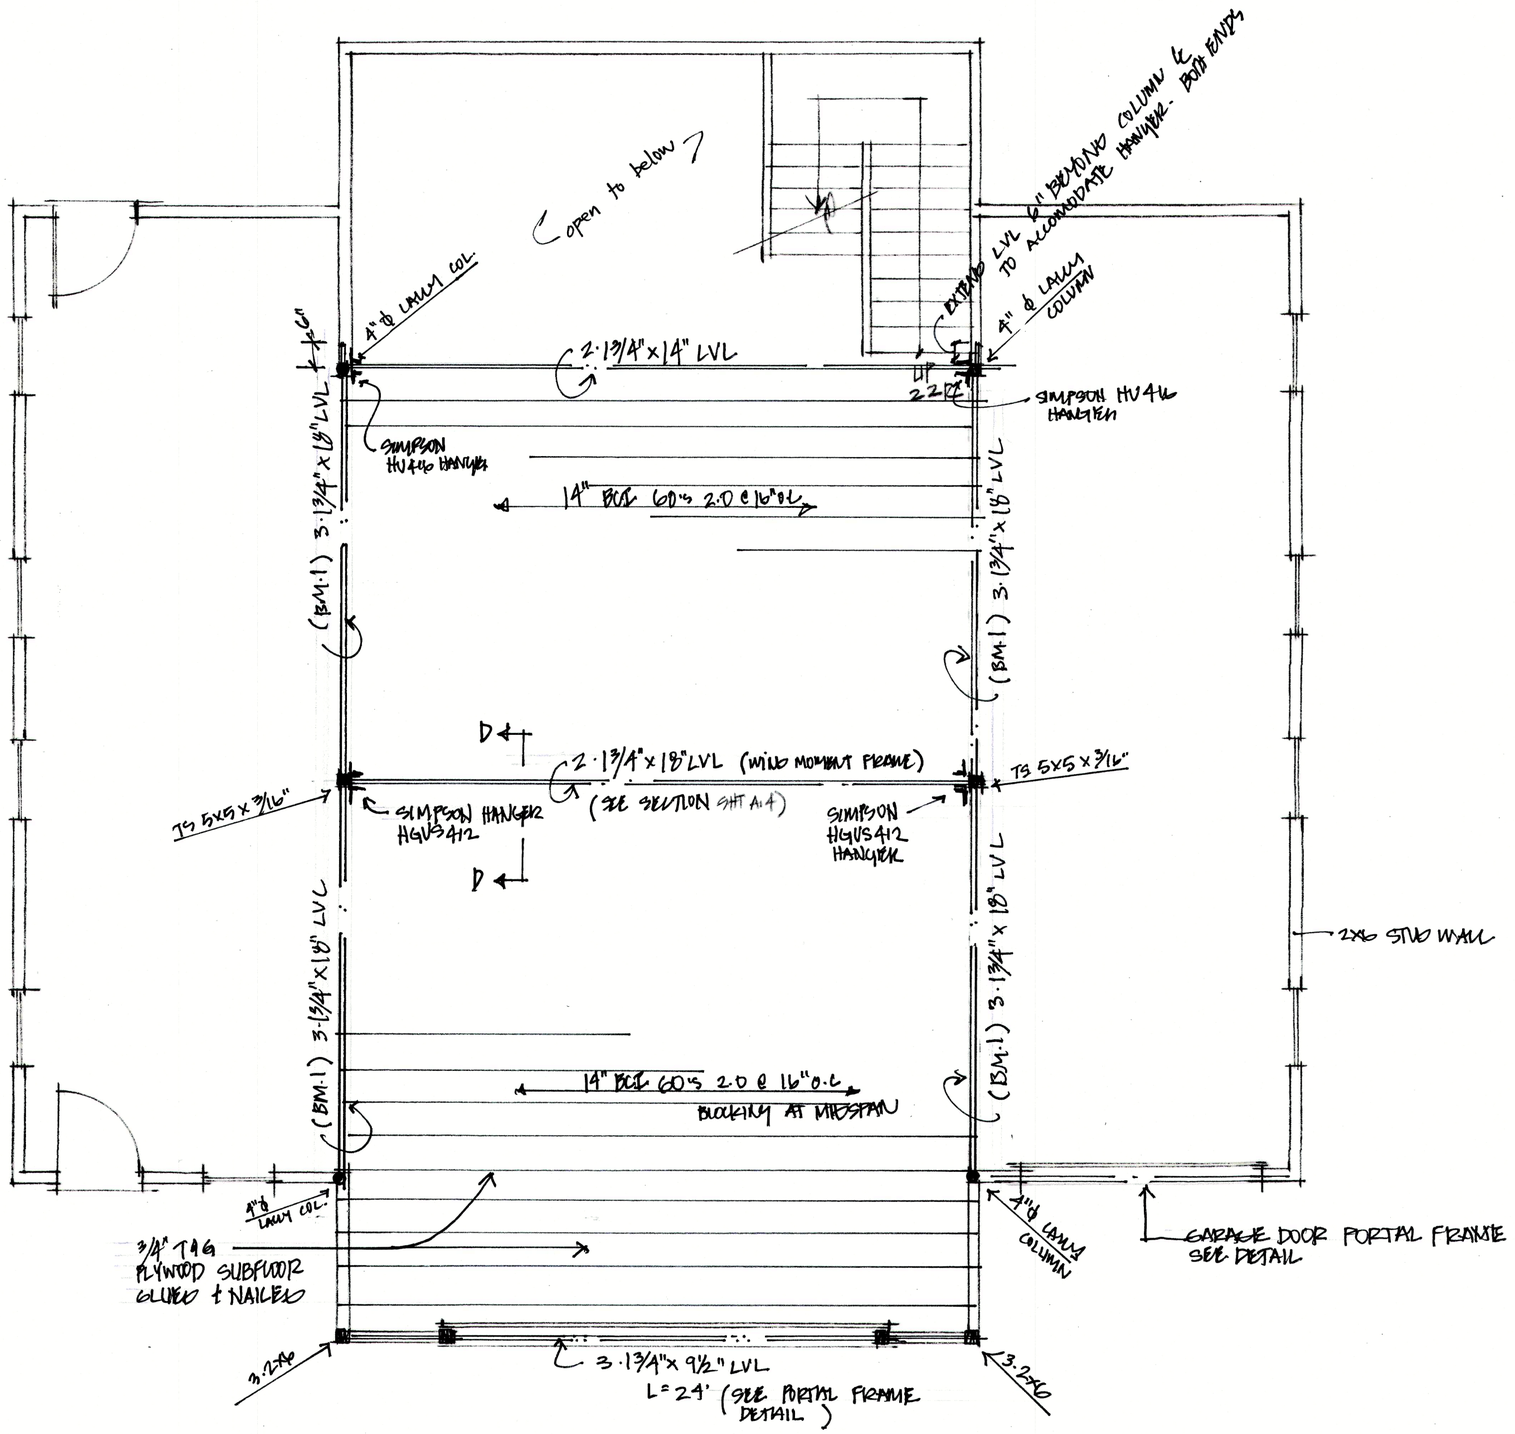


LOFT FRAMING

1/4"=1'-0"

| REVISIONS | BY |
|---|---|
| | |
| | |
| | |
| | |
| | |
| | |

THOMSON ARCHITECTS
344 WOOD STREET
(508) 435-2294
HOPKINTON, MA. 01748

LOFT FRAMING

HAMILTON RESIDENCE
101 Orchard Street
Upton, Ma. 01568

DATE 17 JULY 2019
SCALE 1/4"=1'-0"
DRAWN
JOB
SHEET S2

QB DIRECT